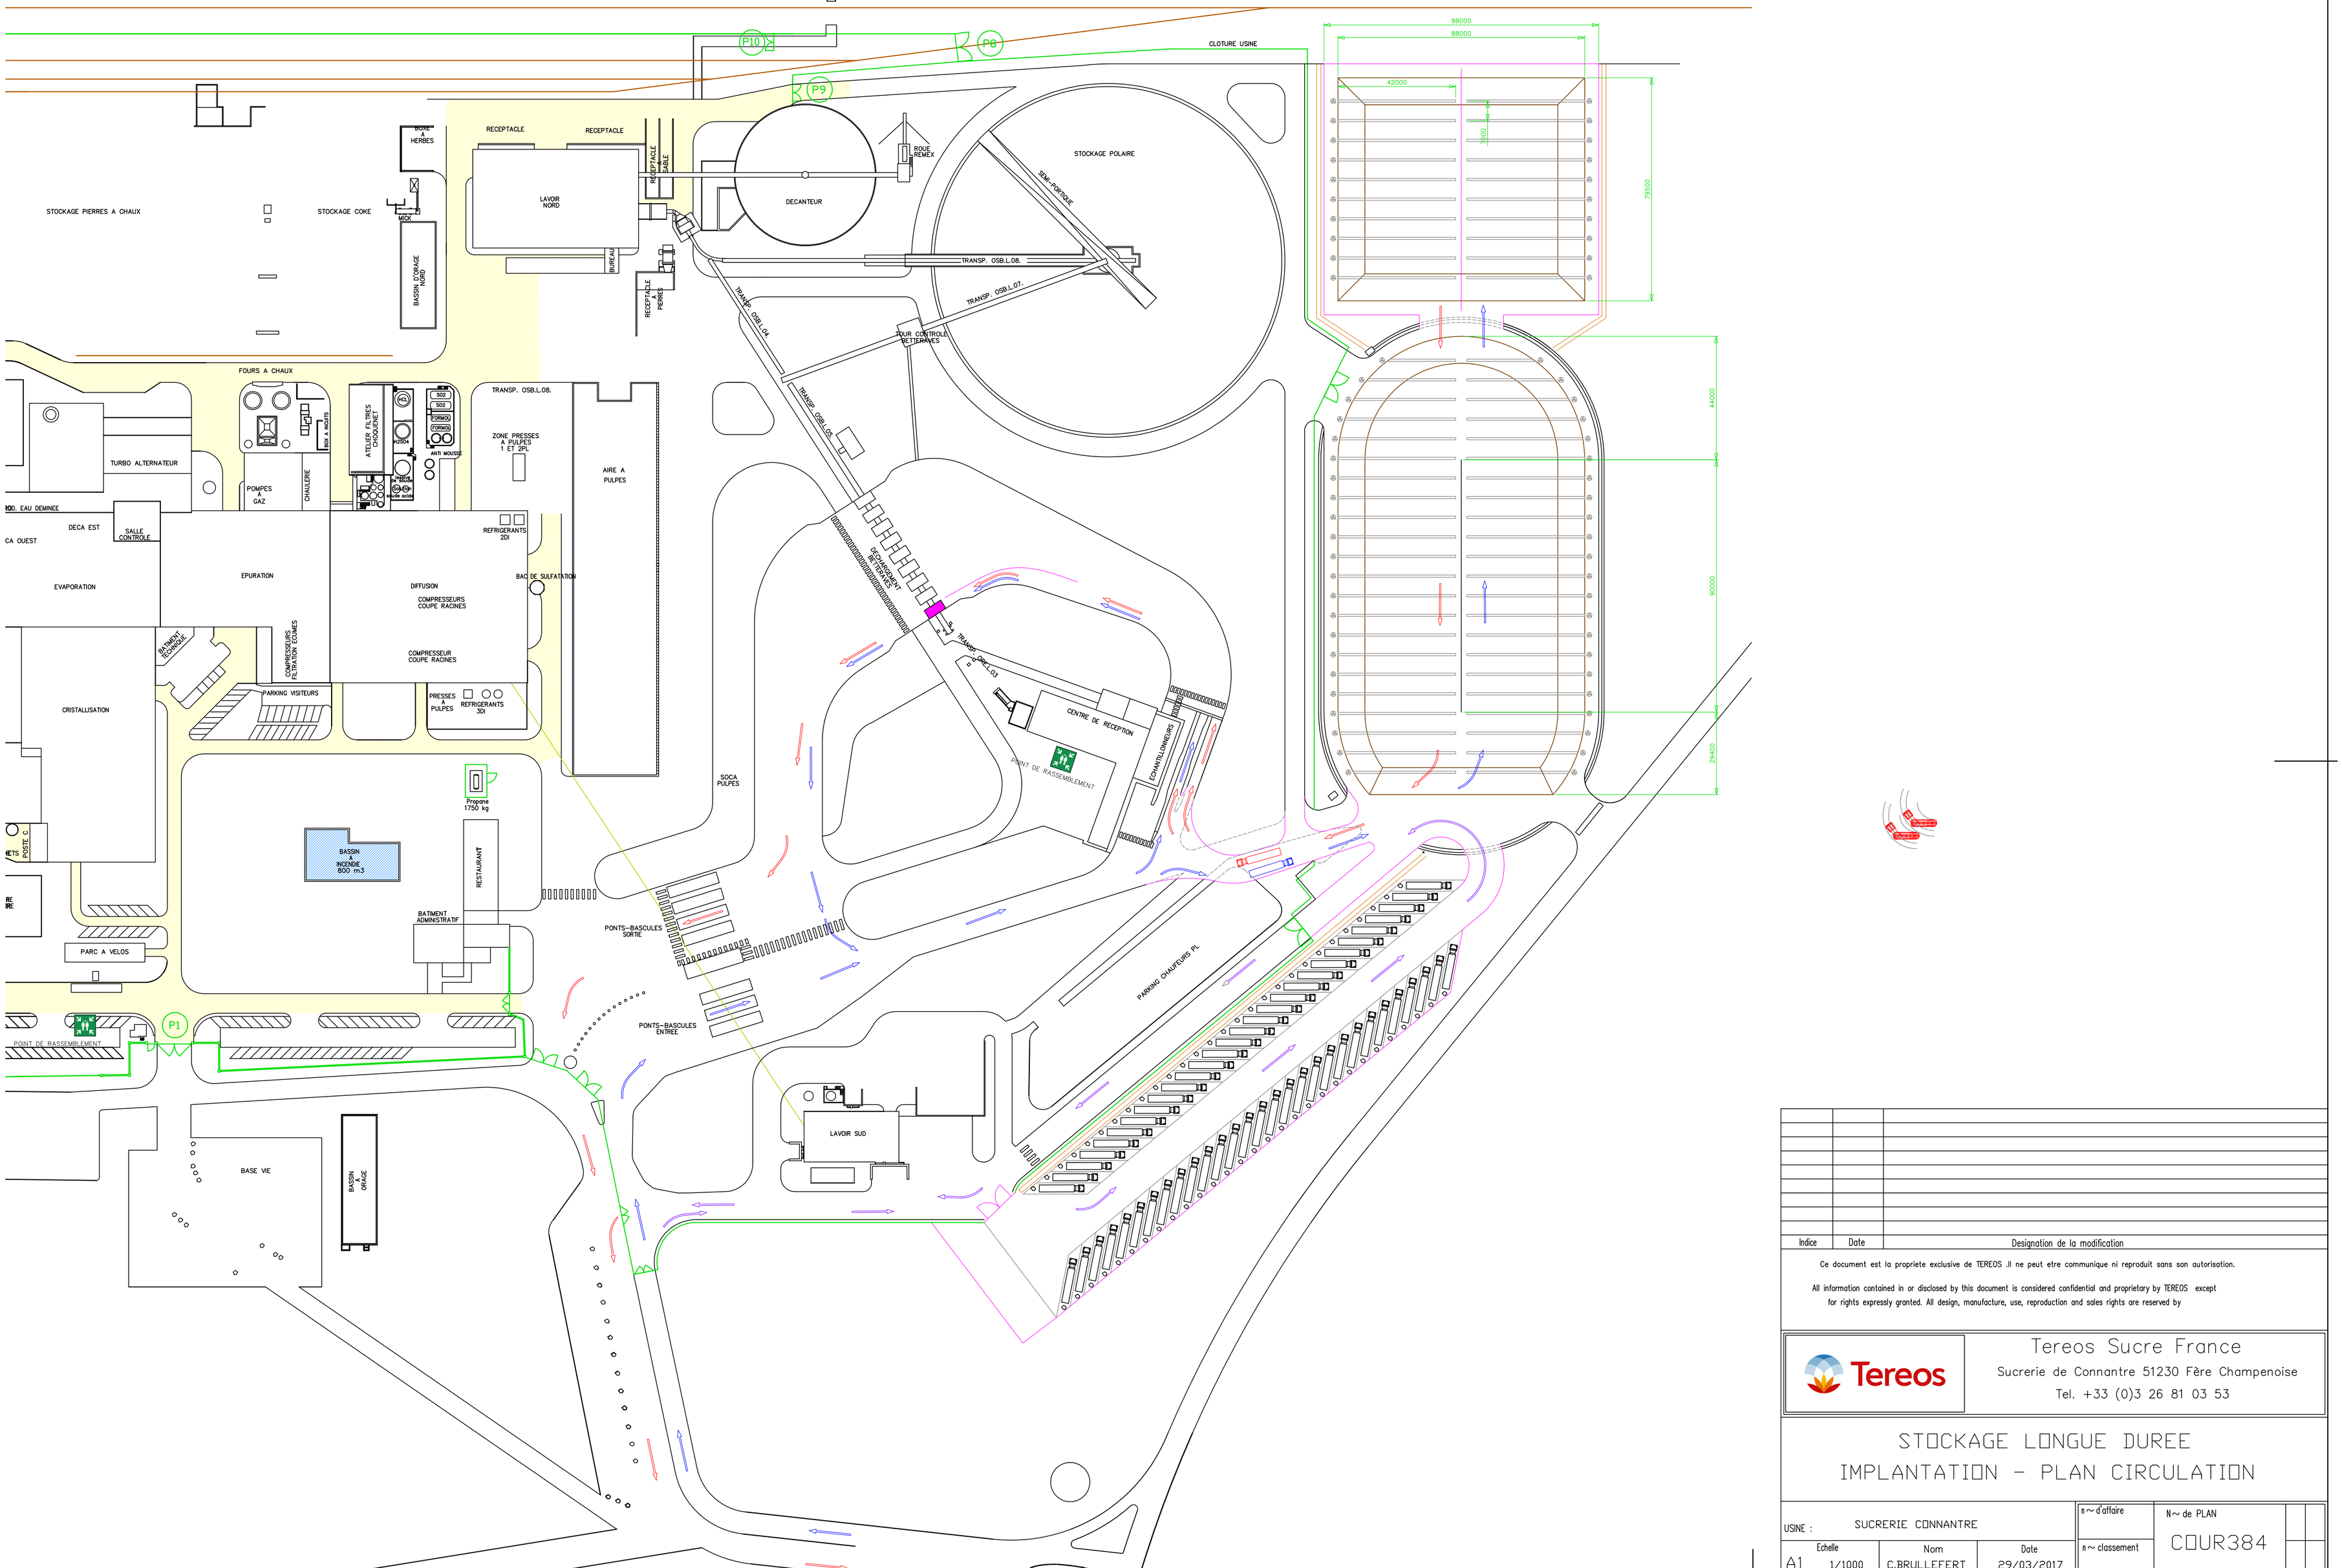

Indice	Date	Designation de la modification

Ce document est la propriete exclusive de TEREOS .Il ne peut etre communique ni reproduit sans son autorisation.

All information contained in or disclosed by this document is considered confidential and proprietary by TEREOS except for rights expressly granted. All design, manufacture, use, reproduction and sales rights are reserved by

Tereos Sucre France
Sucrerie de Connantre 51230 Fère Champenoise
Tel. +33 (0)3 26 81 03 53

STOCKAGE LONGUE DUREE
IMPLANTATION - PLAN CIRCULATION

USINE : SUCRERIE CONNANTRE			n~ d'affaire	N~ de PLAN	
			n~ classement	COUR384	
Echelle	Norm	Date			
A1 1/1000	C.BRULLEFERT	29/03/2017			